



P:\GIS\Project-2\project231430 Mount Emerald Wind Farm\Maps\MEWF.mxd\JOB No.125-02-14\anthony.ko\Rev 0

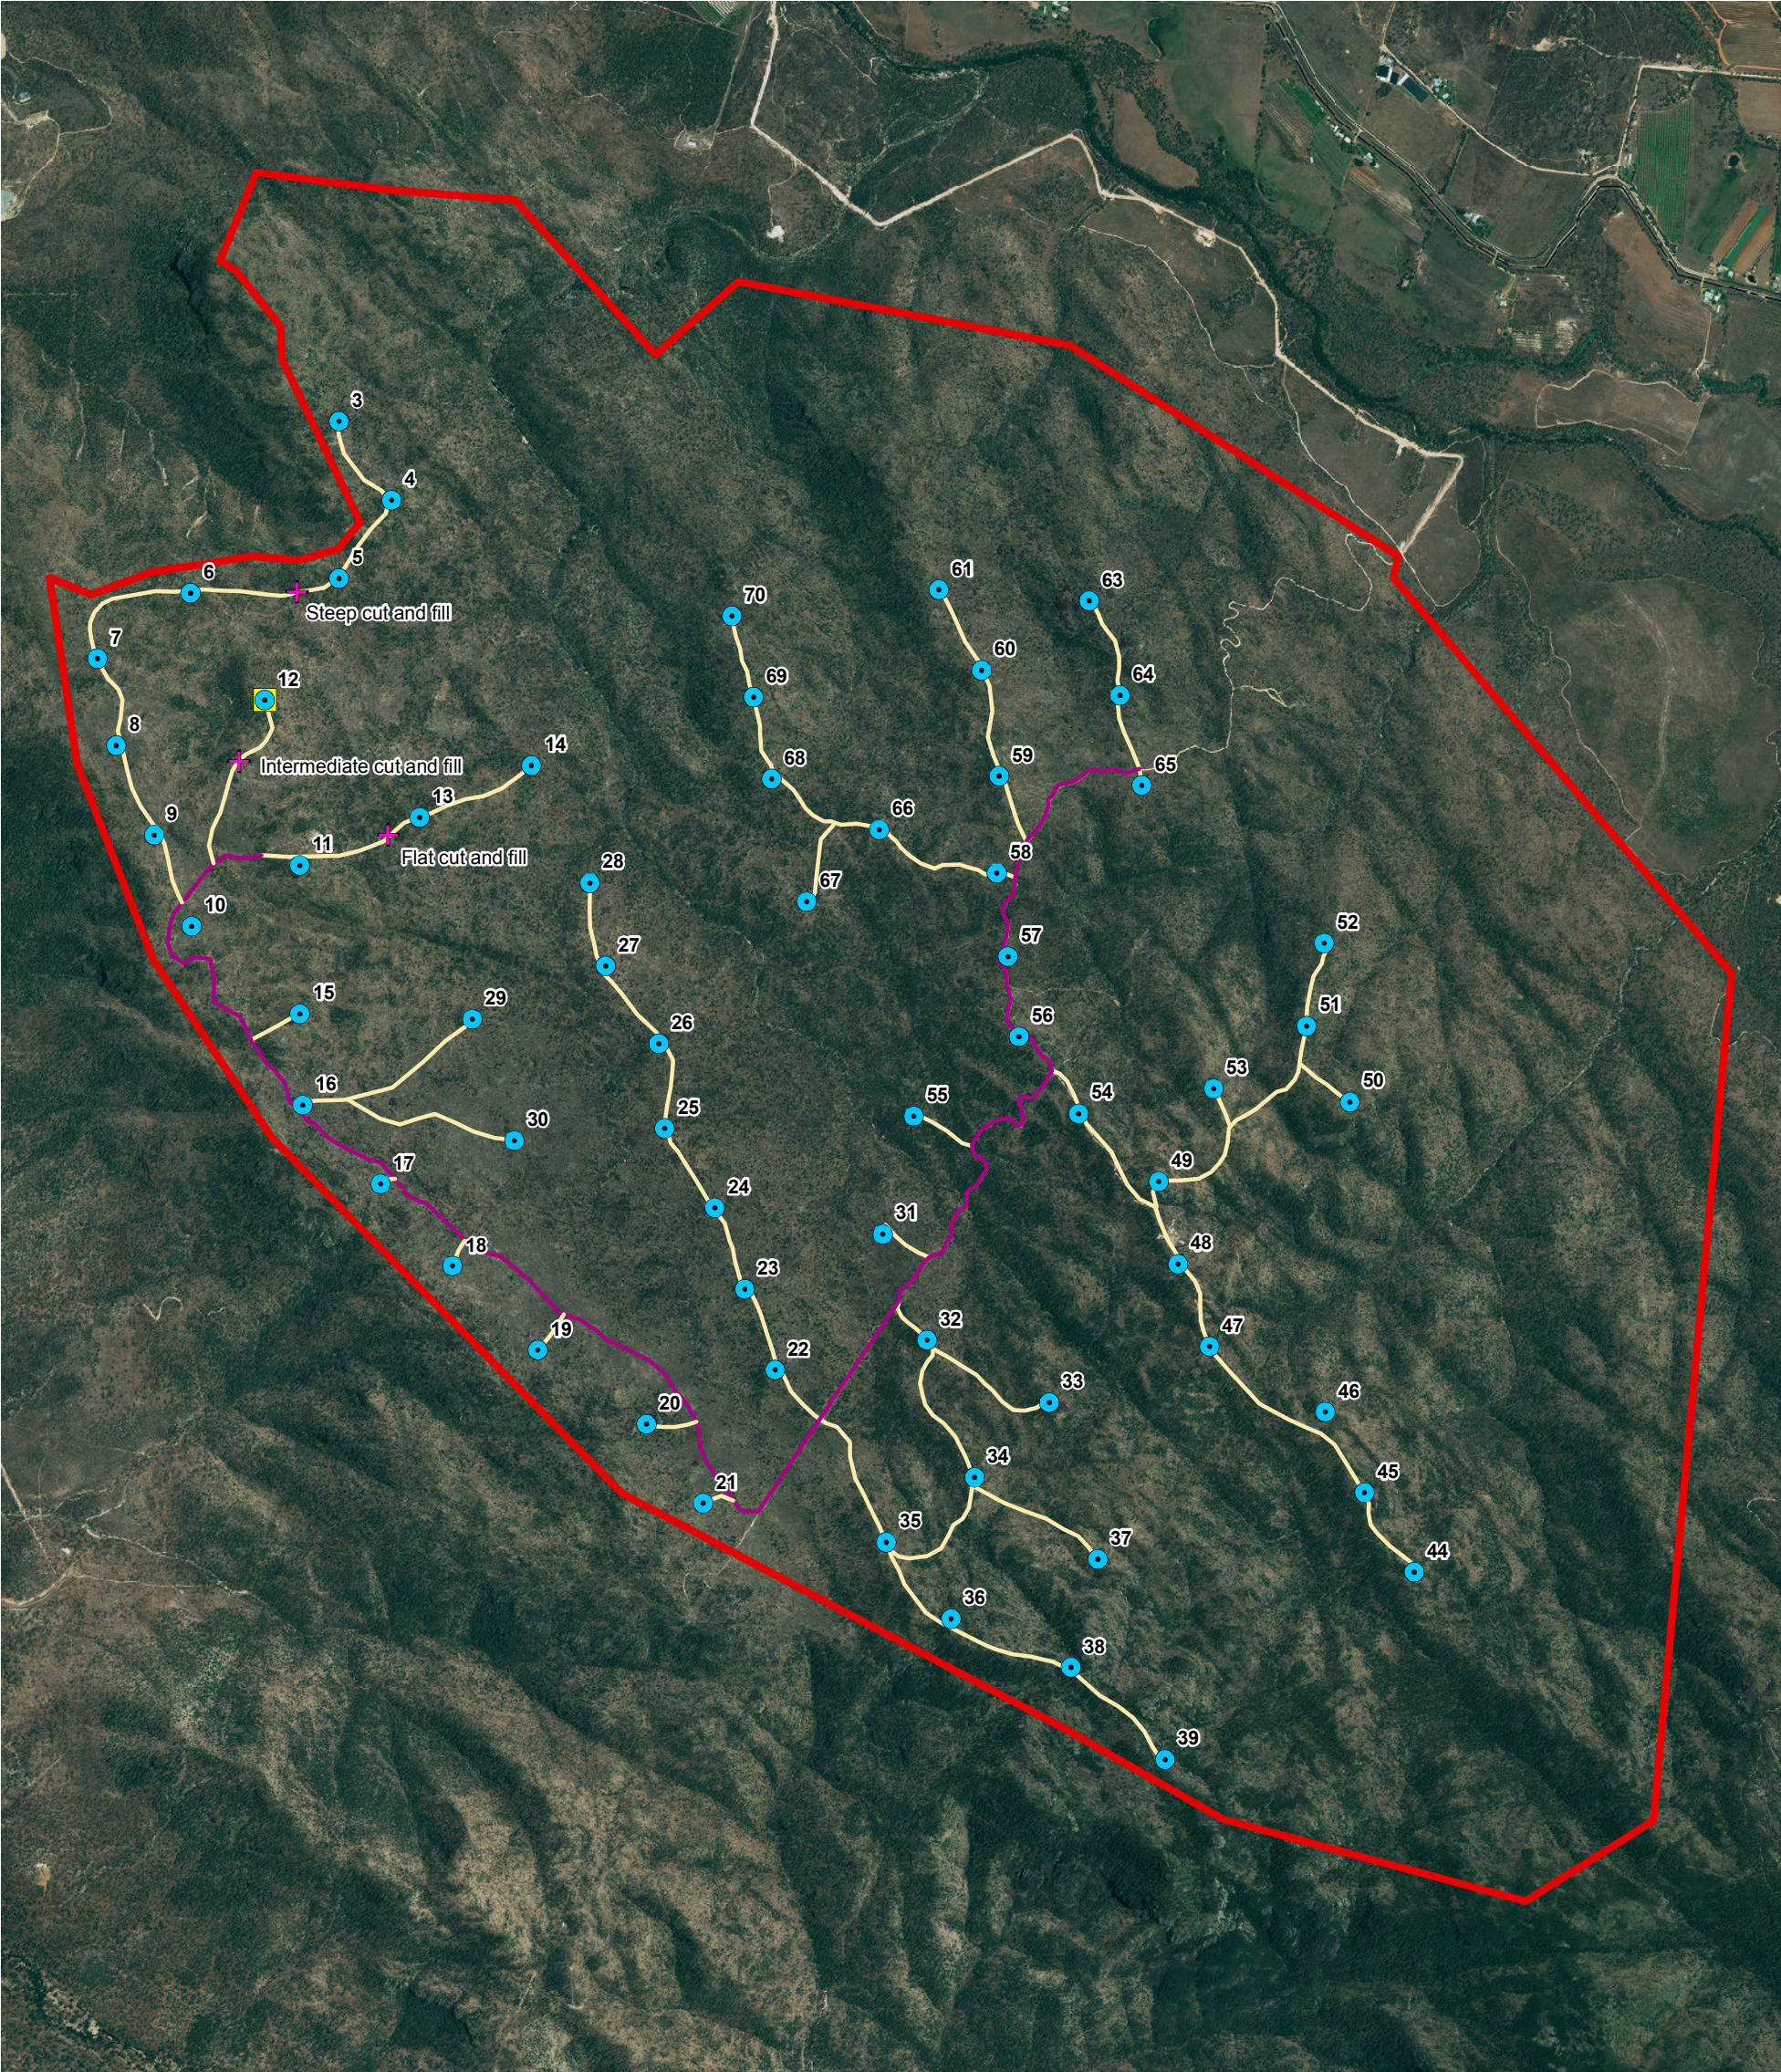

Legend


- | | |
|----------------------|-----------------------|
| Turbine Layout | Project Site Boundary |
| Road Cross Section | Proposed Access Track |
| Crane Hardstand Plan | Existing Access Track |

Source: Aurecon, Ratch Corporation Ltd

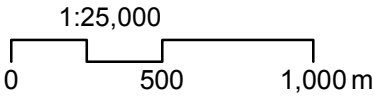


Projection: GDA 1994 MGA Zone 55


Cad File: C:\231430\MT Emerald\Wind Farm Review\CAD\DWG\231430_SK-001.dwg Plot Date: 07/07/2011 10:32:55 AM Name: Barry Whelan Xref: 231430\231430.dwg Image: ratch\working\MC65

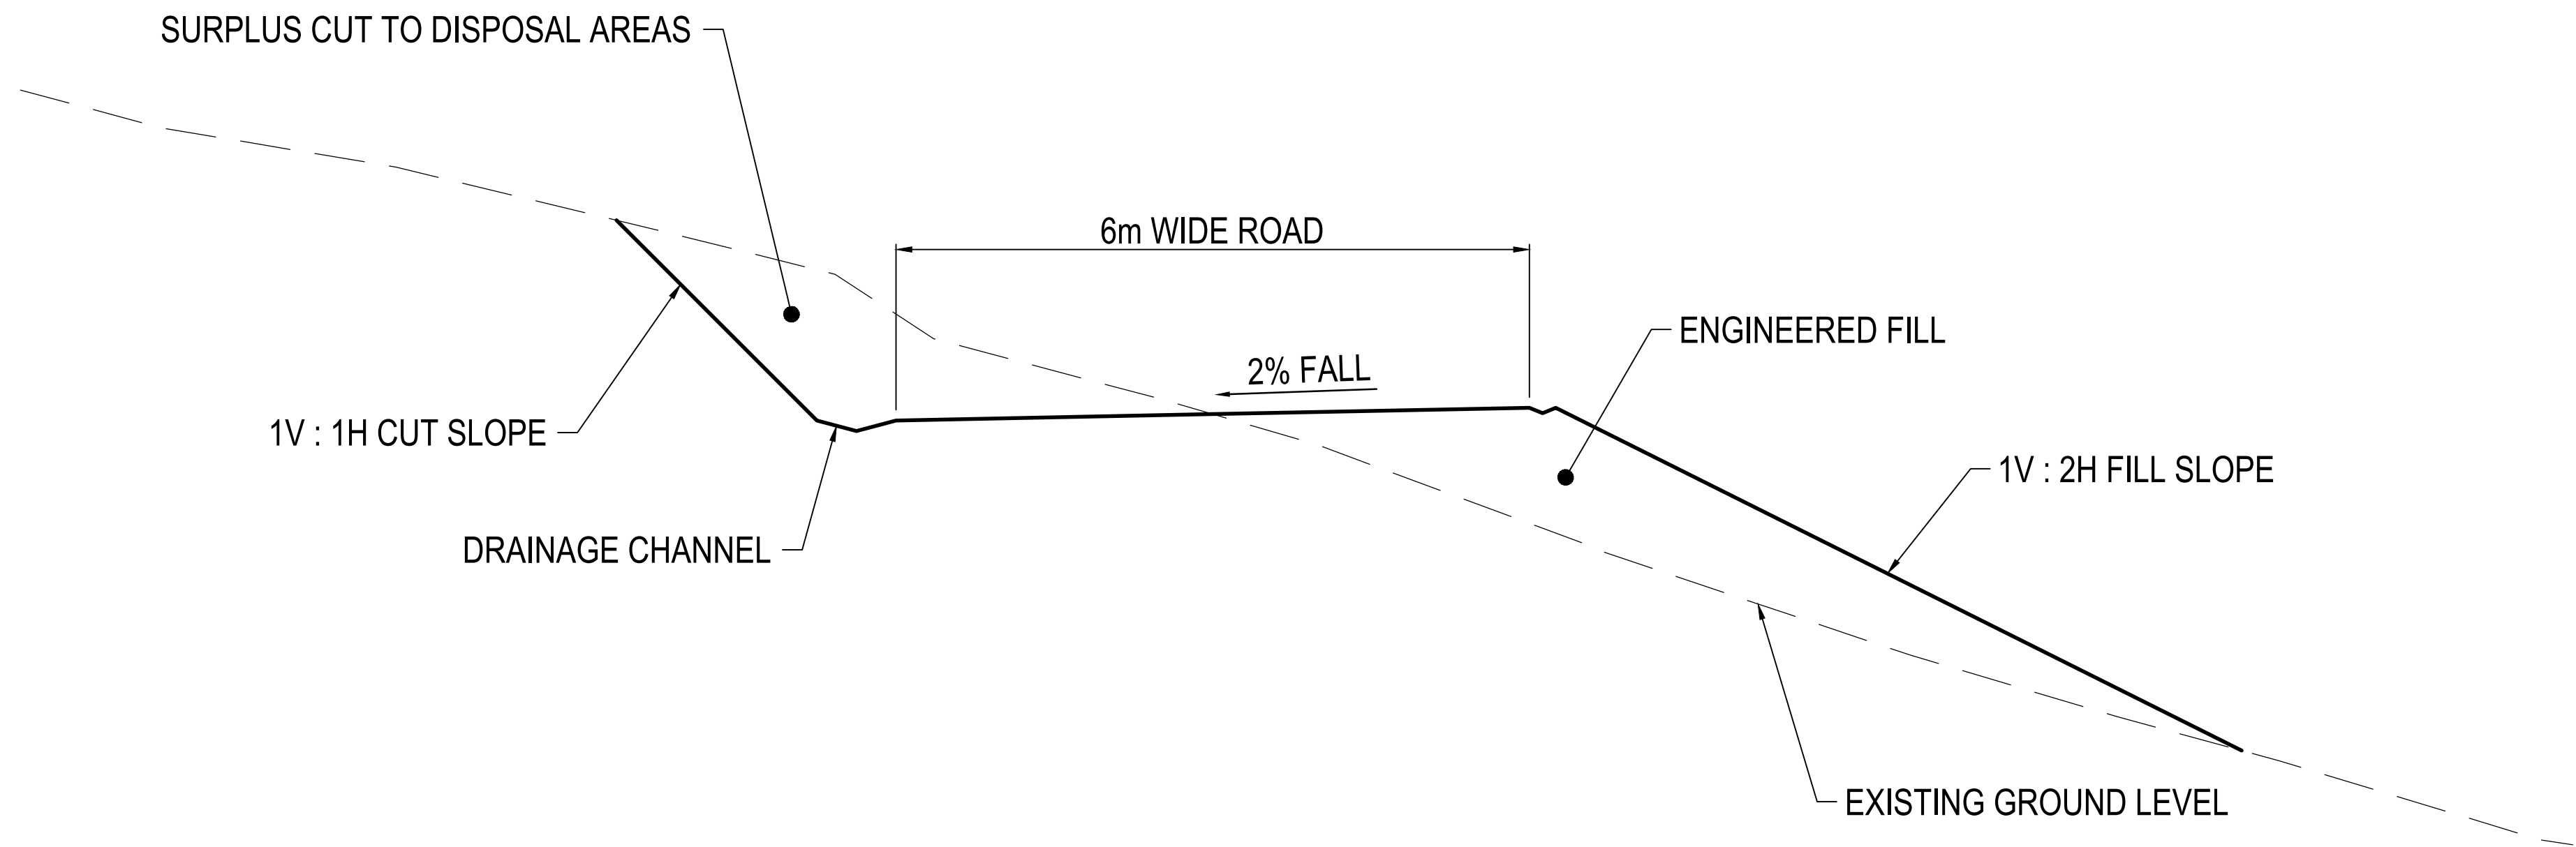

TYPICAL SECTION
STEEP CUT AND FILL
1:50
325919.8 E 8102592.0 N

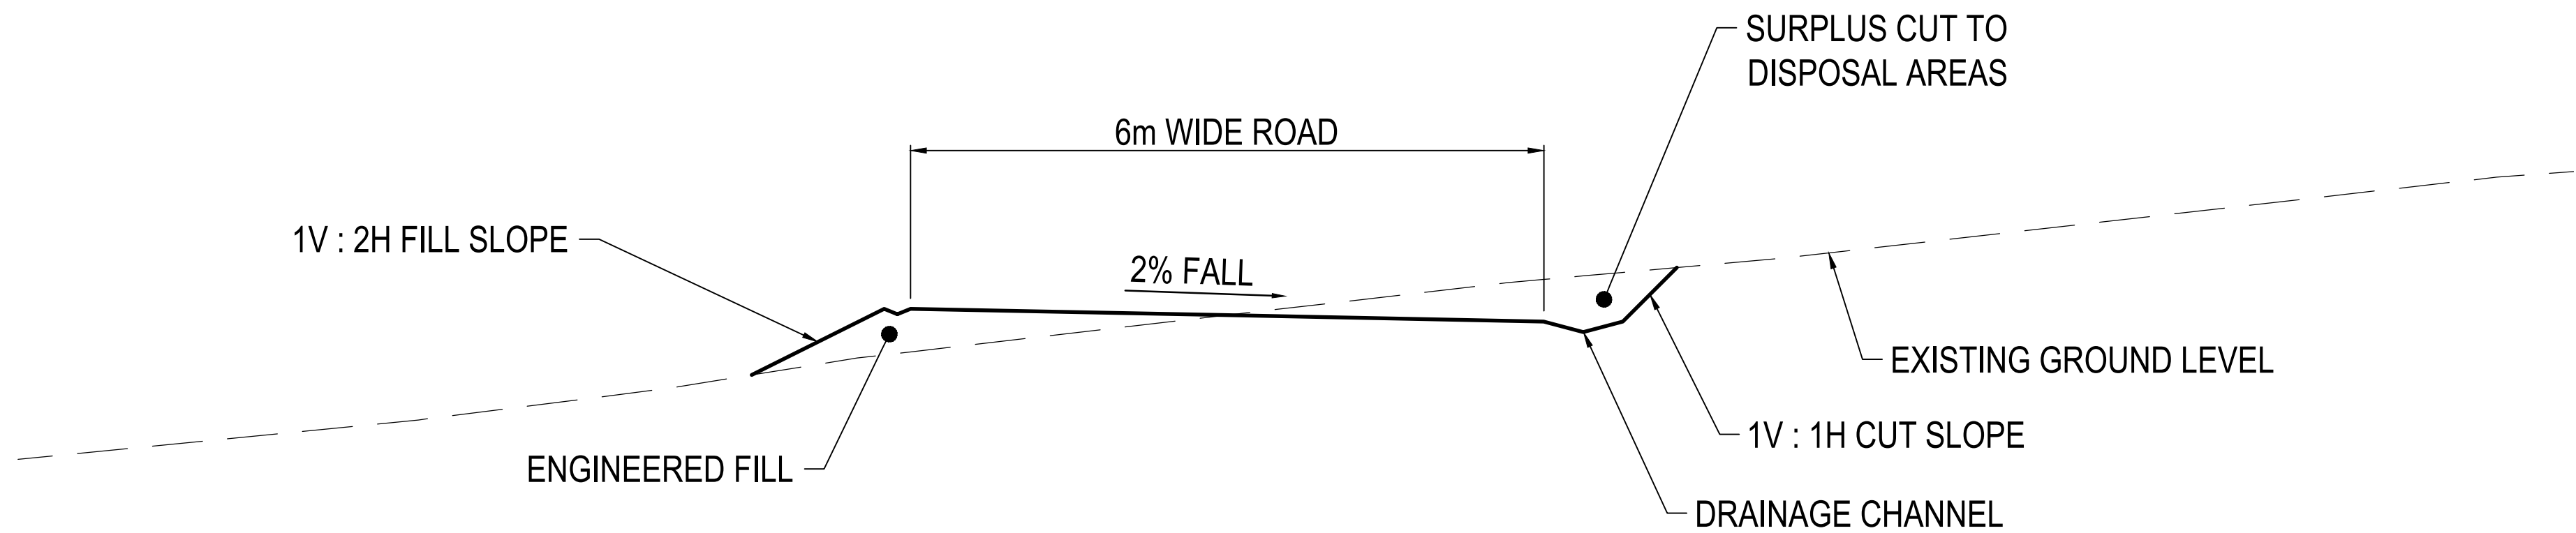


TYPICAL SECTION
INTERMEDIATE CUT AND FILL
1:50
325710.2 E 8101978.2 N

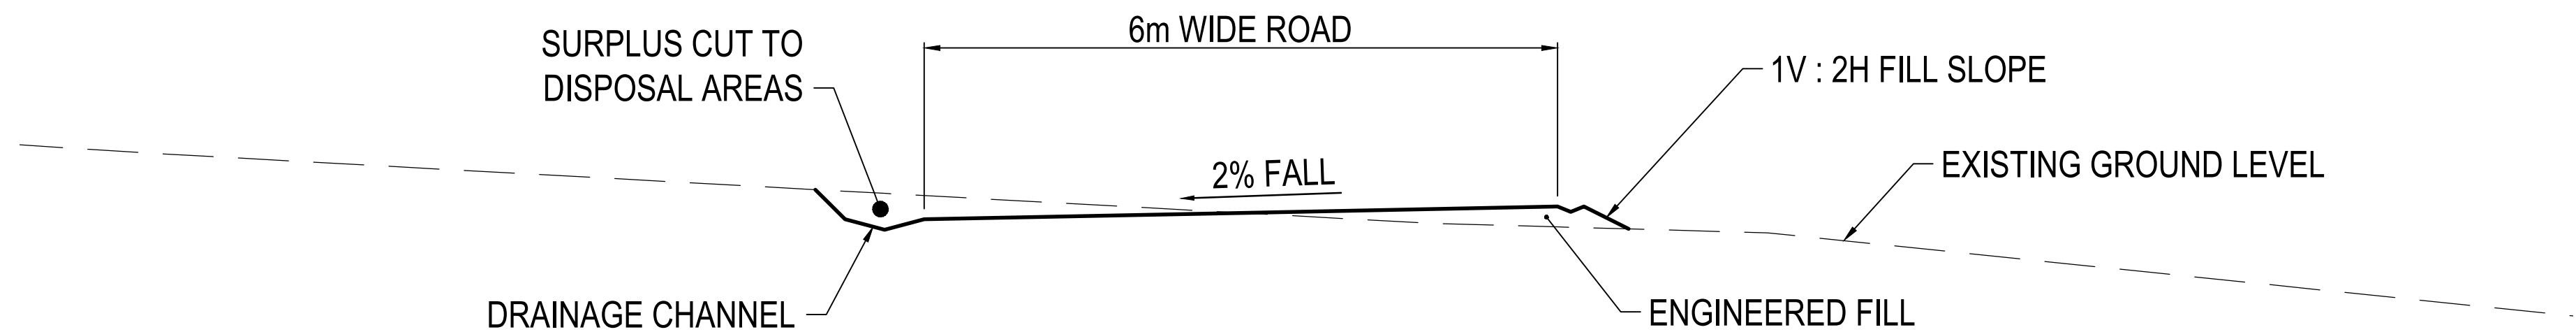

TYPICAL SECTION
FLAT CUT AND FILL
1:50
326250.5 E 8101712.8 N

- NOTES
- CUT AND FILL BATTER SLOPES TO BE CONFIRMED BY GEOTECHNICAL ENGINEER .
 - DESIGN BASED ON 5M CONTOUR DATA SUPPLIED BY RATCH.

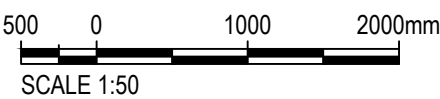


FOR INFORMATION

REV	DATE	REVISION DETAILS	APPROVED
A	25/02/14	FOR INFORMATION	N.O'BRIEN


DRAWN	DESIGNED
I.McCUBBIN	A.CLARKE
CHECKED	
N.O'BRIEN	
APPROVED	
DATE 25/02/14	

PROJECT		PRELIMINARY NOT FOR CONSTRUCTION	
MT EMERALD WIND FARM REVIEW		PROJECT No. 231430	
TITLE		SCALE 1:50	SIZE A1
TYPICAL SITE ACCESS ROAD CROSS SECTIONS		DRAWING No. SK-001	REV A

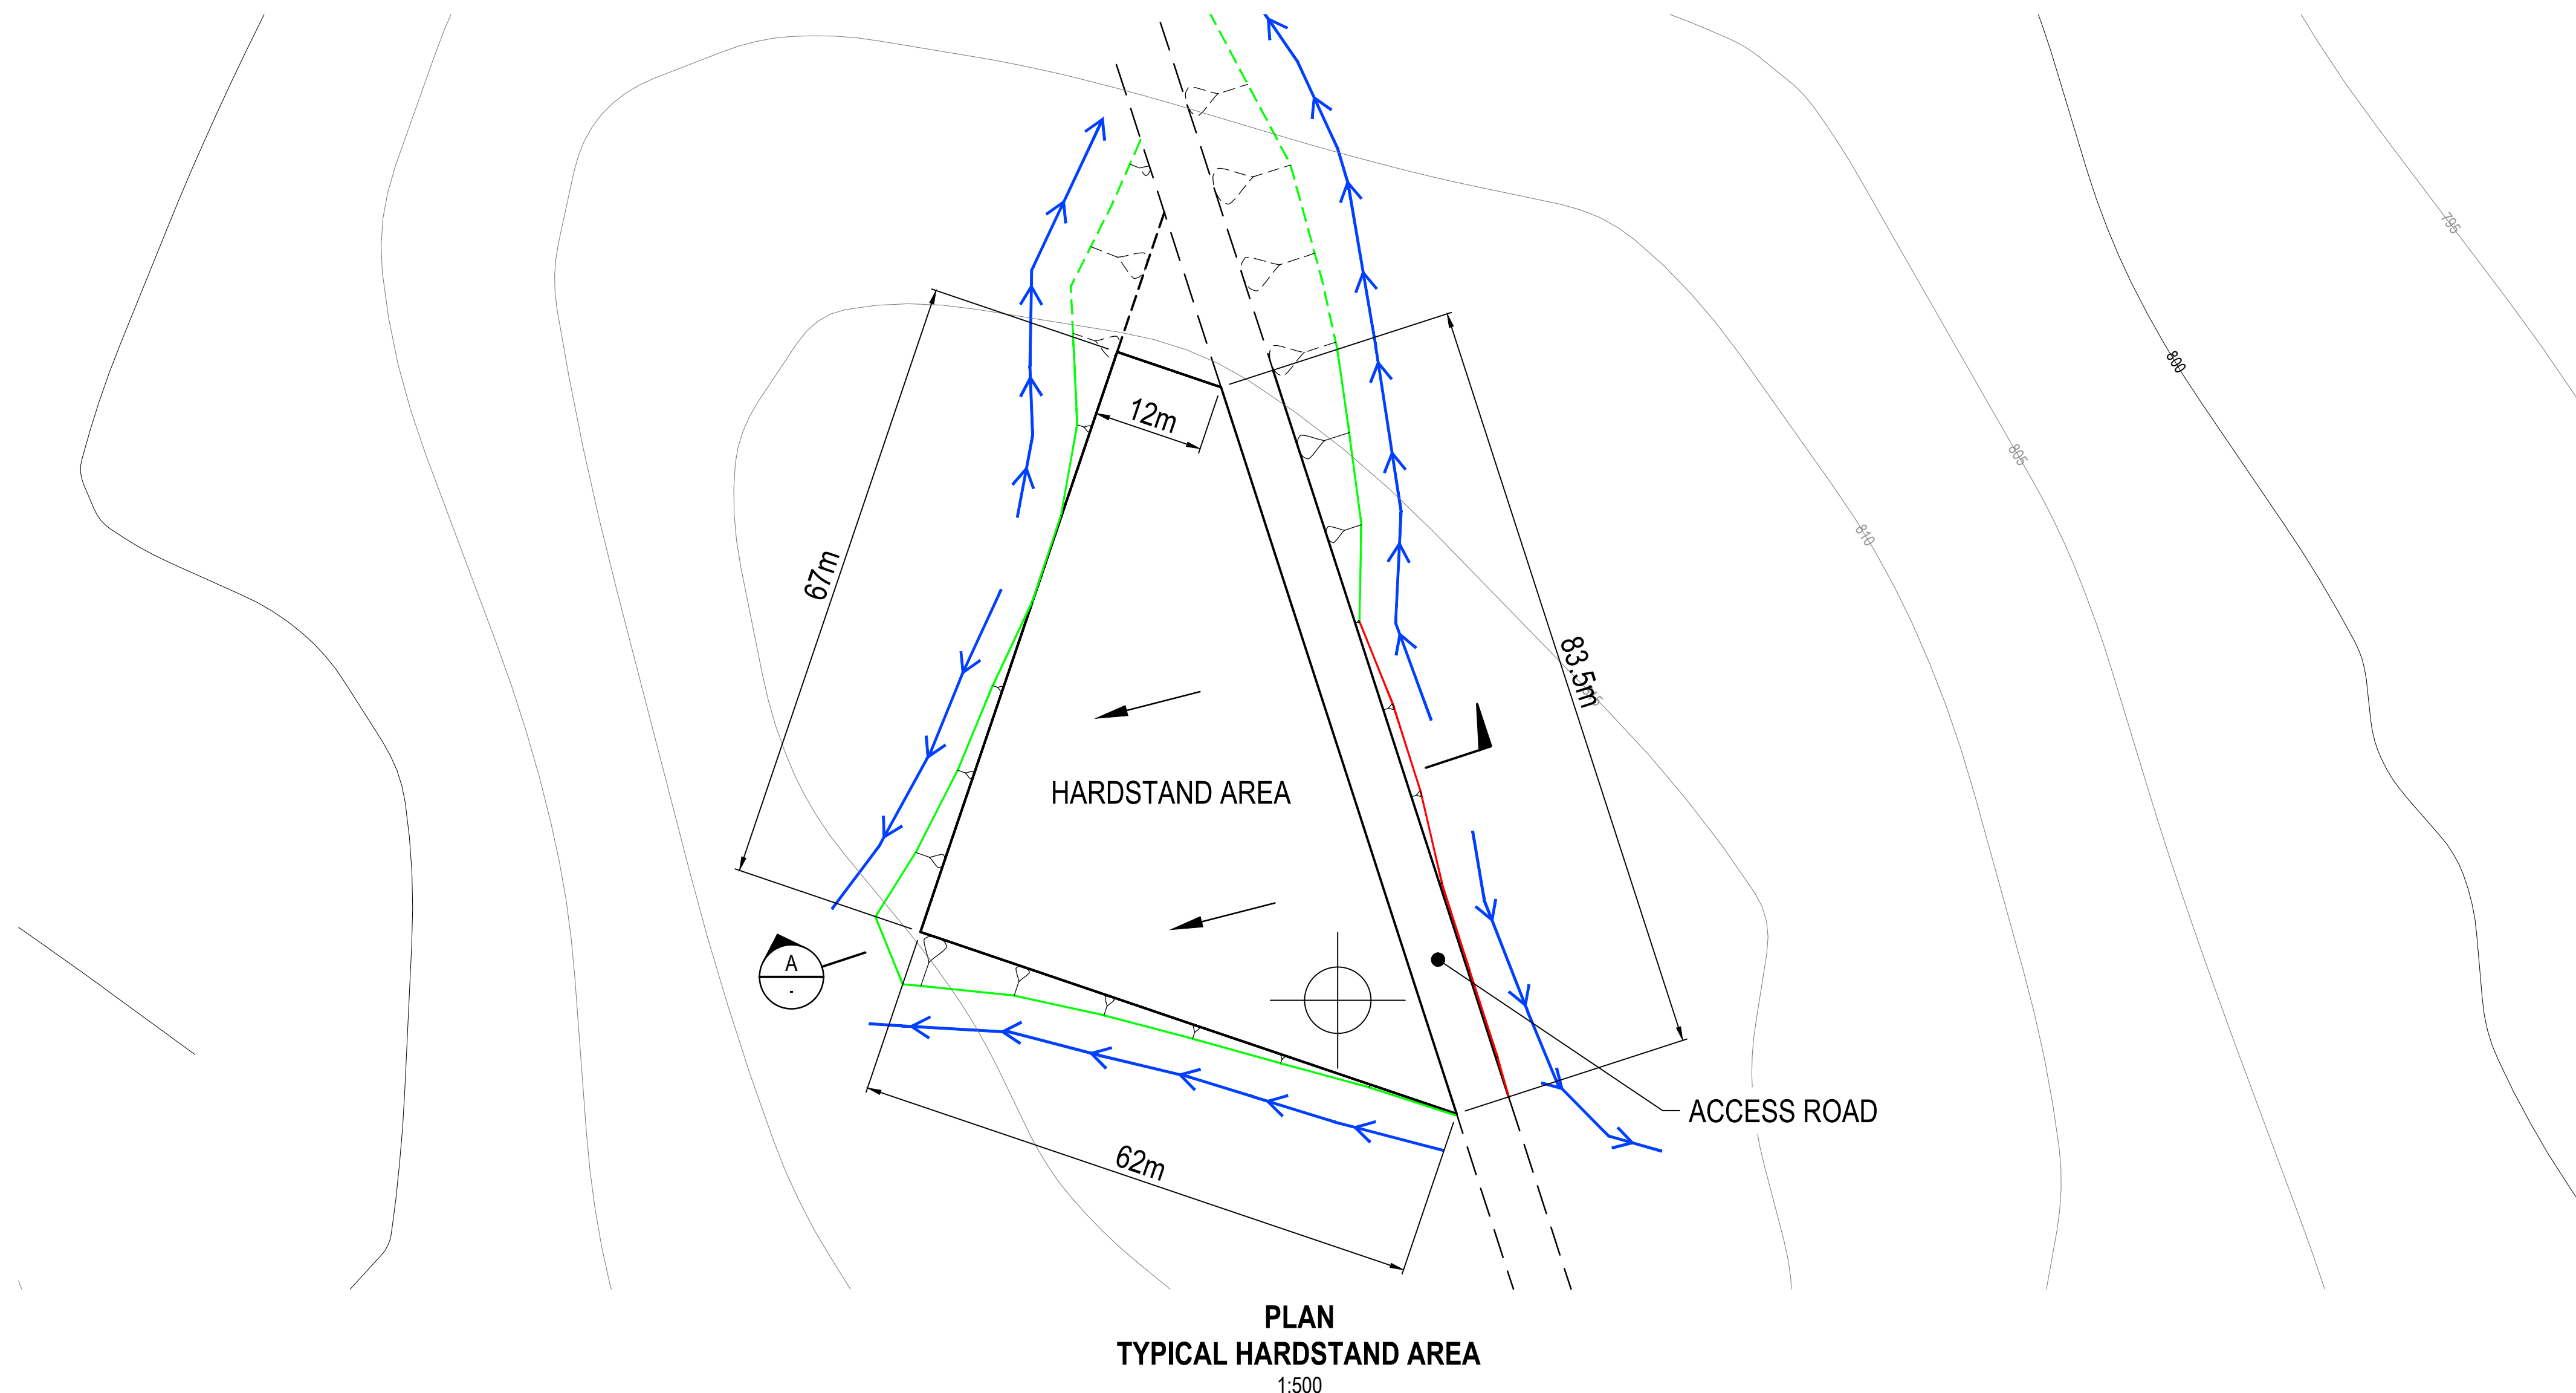


- LEGEND
- TURBINE LOCATION
 - EDGE OF CUT BATTER
 - EDGE OF FILL BATTER
 - GRADE FALL DIRECTION
 - CUT-OFF DRAIN

- NOTES
1. CONTOURS SHOWN AT 5m INTERVALS.
 2. PRECISE SETTING OUT OF CRANE PAD TO BE VERIFIED AGAINST SPECIFIC WIND TURBINE SUPPLIER REQUIREMENTS.
 3. ALL MANAGEMENT PLANS TO BE DEVELOPED BY CONTRACTOR PRIOR TO CONSTRUCTION.

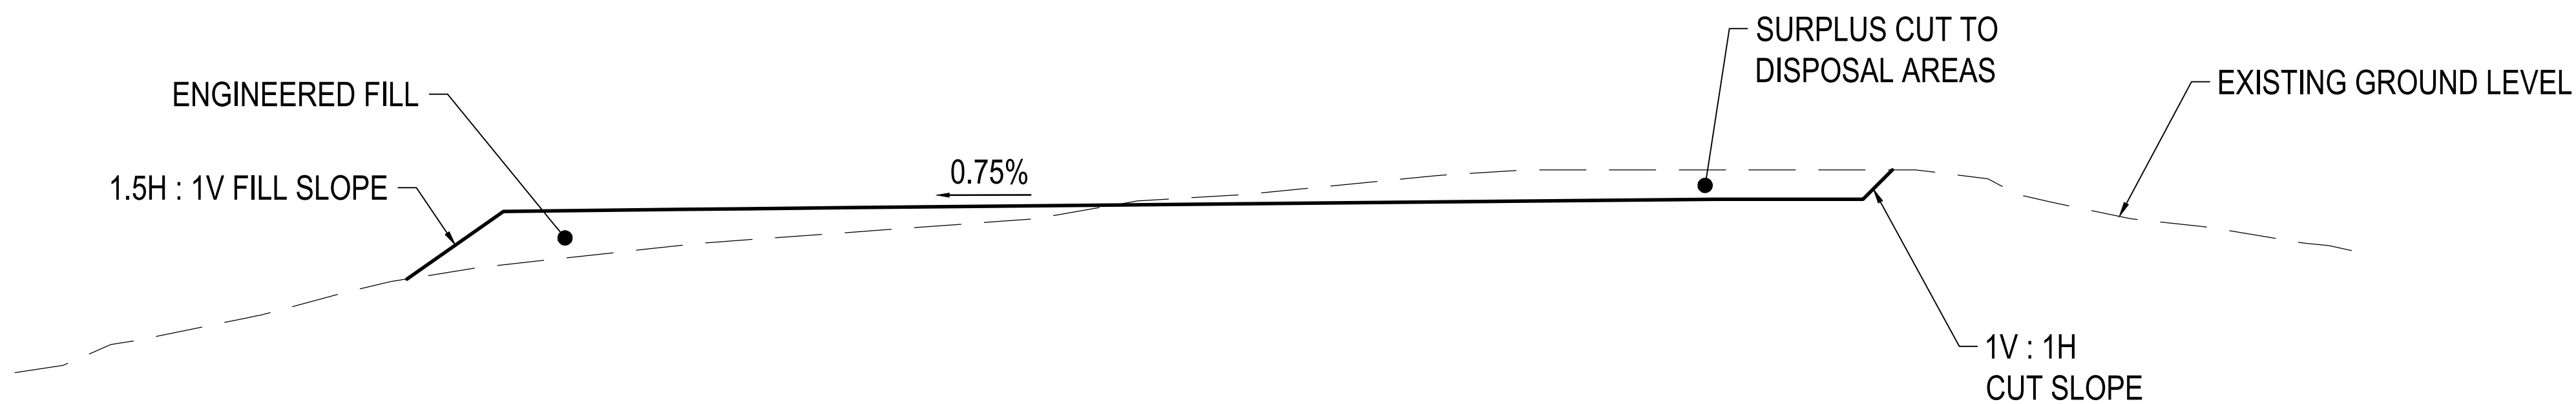

SECTION A
1:200

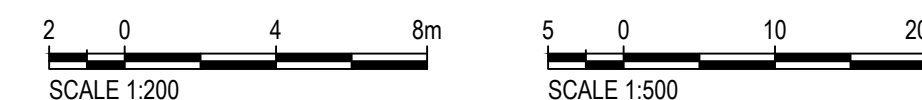

FOR INFORMATION

REV	DATE	REVISION DETAILS	APPROVED
A	24/02/14	FOR INFORMATION	N.O'BRIEN

DRAWN	DESIGNED
I.McCUBBIN	A.CLARKE
CHECKED	
N.O'BRIEN	
APPROVED	
DATE 25/02/14	

PROJECT	
MT EMERALD WIND FARM REVIEW	
TITLE	
CRANE HARDSTAND AREA PLAN	

PRELIMINARY NOT FOR CONSTRUCTION	
PROJECT No. 231430	
SCALE AS SHOWN	SIZE A1
DRAWING No. SK-002	REV A